



glentree
INTERNATIONAL

020 8458 7311

www.glentree.com



BASING HILL NW11



FREEHOLD. SOLE AGENT.

£1,999,995.

ENTRANCE HALL: RECEPTION ROOM: DINING ROOM: KITCHEN/

BREAKFAST ROOM: MUSIC/SUN ROOM: UTILITY ROOM:

PREPARATION KITCHEN: PRINCIPAL BEDROOM WITH EN SUITE: 5

FURTHER BEDROOMS (3 WITH EN SUITES): DUAL ACCESS SHOWER

ROOM: GUEST WC: GARAGE: OFF-STREET PARKING: REAR

LANDSCAPED GARDEN: COUNCIL TAX BAND H



A spacious six bedroom detached family home with off street parking and a south-west facing rear garden situated in this popular road in Golders Green, 0.6 miles from Golders Hill Park and a 0.4 mile walk to Golders Green Station. This delightful home has been well looked after by the current owners, offering 3,333 sq ft of bright, well-arranged accommodation over 3 floors.

Comprising a large entrance hallway, dining room, family room that connects to the kitchen breakfast room, music room/conservatory (which acts as sukkah when required), utility room, guest W.C and single integral garage. The upper floors offer 6 bedrooms and 4 bathrooms that are all en-suite, one of which also has access from the hallway and separate W.C. The many shops, cafes and restaurants in Golders Green Road are located with a 0.3 walk.









Basing Hill NW11

Gross internal area (approx.)

354 Sq m (3814 Sq ft) Including under 1.5m


310 Sq m (3338 Sq ft) Excluding under 1.5m

Site Area (approx.)


Acre 0.16 Hectares 0.06

For identification only, Not to Scale


Produced for and copyrighted, to Glentree ©

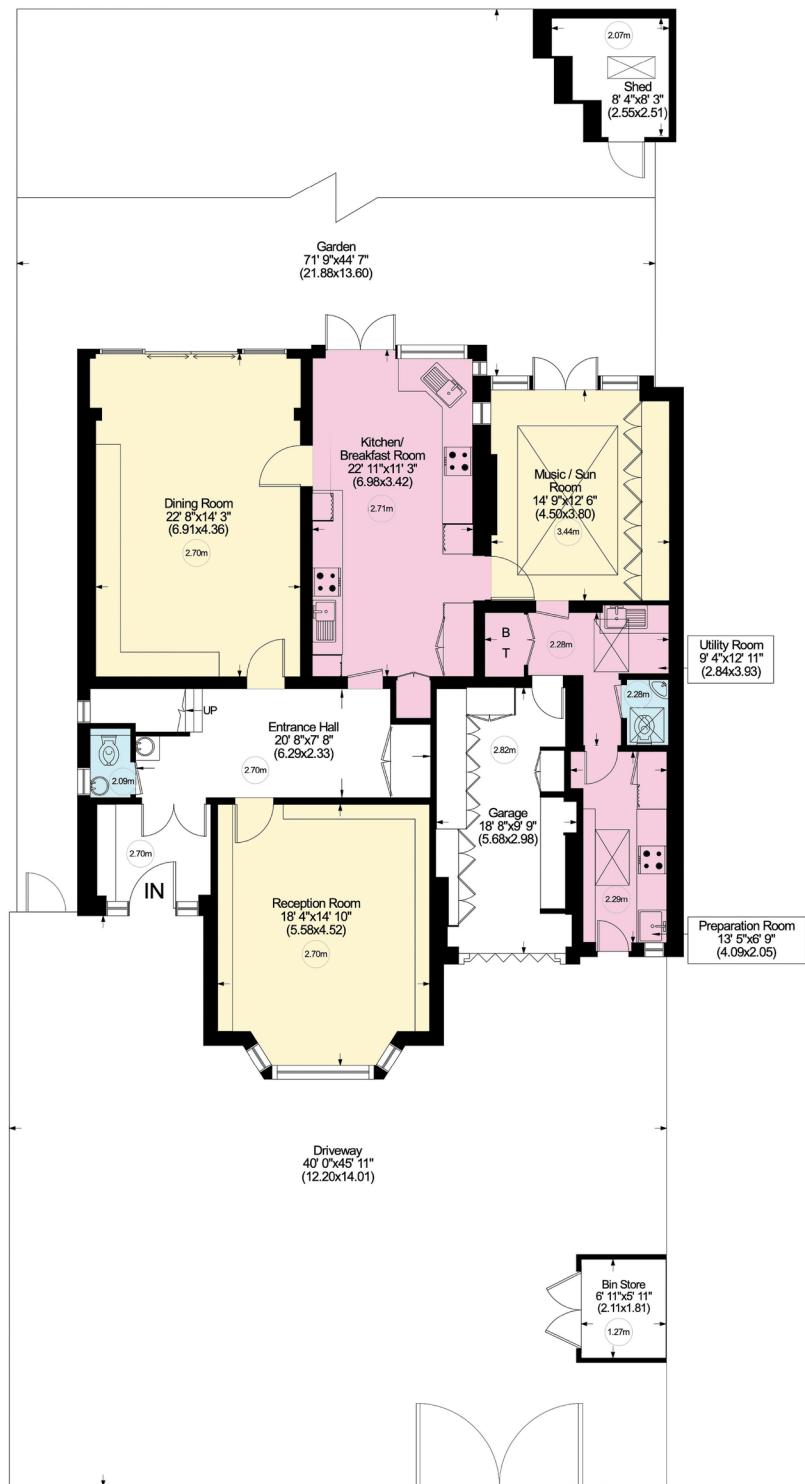

Ground Floor - Approx 160 Sq m - 1717 Sq ft

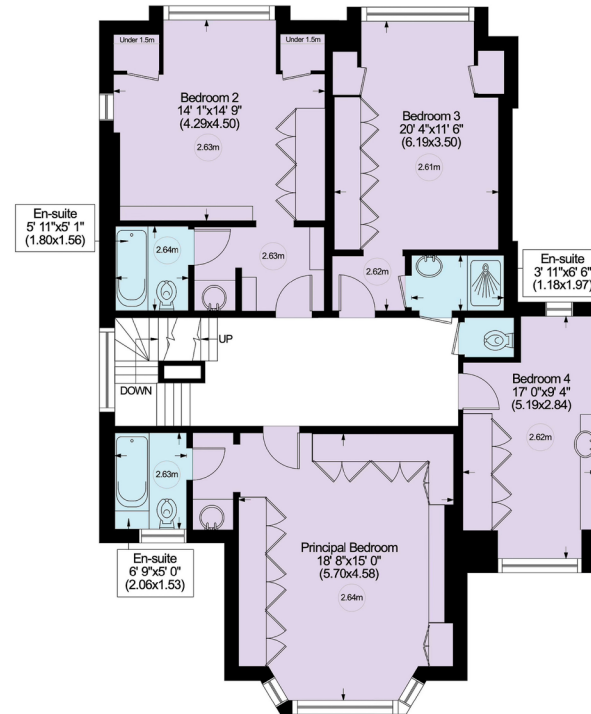

First Floor - Approx 115 Sq m - 1238 Sq ft

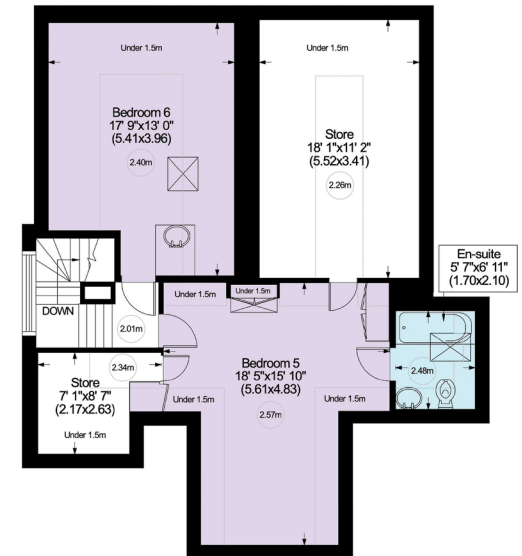

Second Floor - Approx 79 Sq m - 855 Sq ft



Not to Scale, for guidance only and must not be relied upon as a statement to fact.

All measurements areas are approximate only

(and have been prepared in accordance with the current edition of the RICS Code of Measuring Practice).

Basing Hill NW11



Gross internal area (approx.)
354 Sq m (3814 Sq ft) Including under 1.5m
310 Sq m (3338 Sq ft) Excluding under 1.5m
Site Area (approx.)

Acre 0.16 Hectares 0.06

For identification only, Not to Scale
Produced for and copyrighted, to Glentree ©



www.WilliamSalisburyPhotography

Not to Scale, for guidance only and must not be relied upon as a statement to fact. All measurements areas are approximate only (and have been prepared in accordance with the current edition of the RICS Code of Measuring Practice).

IMPORTANT NOTICE

1. These particulars have been prepared in all good faith to give a fair overall view of the property. If any points are particularly relevant to your interest in the property please ask for further information/verification. 2. Nothing in these particulars shall be deemed to be a statement that the property is in good structural condition or otherwise nor that any services, appliances, equipment or facilities are in good working order. Purchasers should satisfy themselves on such matters prior to purchase. 3. The photograph/s depict only certain parts of the property. It should not be assumed that any contents/furnishings/furniture etc. photographed are included in the sale. It should not be assumed that the property remains as displayed in the photograph/s. No assumptions should be made with regard to parts of the property that have not been photographed. Please ask for further information if required. 4. Any areas, measurements or distances referred to are given as a guide only and are not precise. If such details are fundamental to a purchase, purchasers must rely on their own enquiries. 5. Where any reference is made to planning permissions or potential uses such information is given by Glentree International in good faith. Purchasers should however make their own enquiries into such matters prior to purchase. 6. Descriptions of the property are subjective and are used in good faith as an opinion and not as a statement of fact. Please make further specific enquiries to ensure that our descriptions are likely to match any expectations you may have of the property.